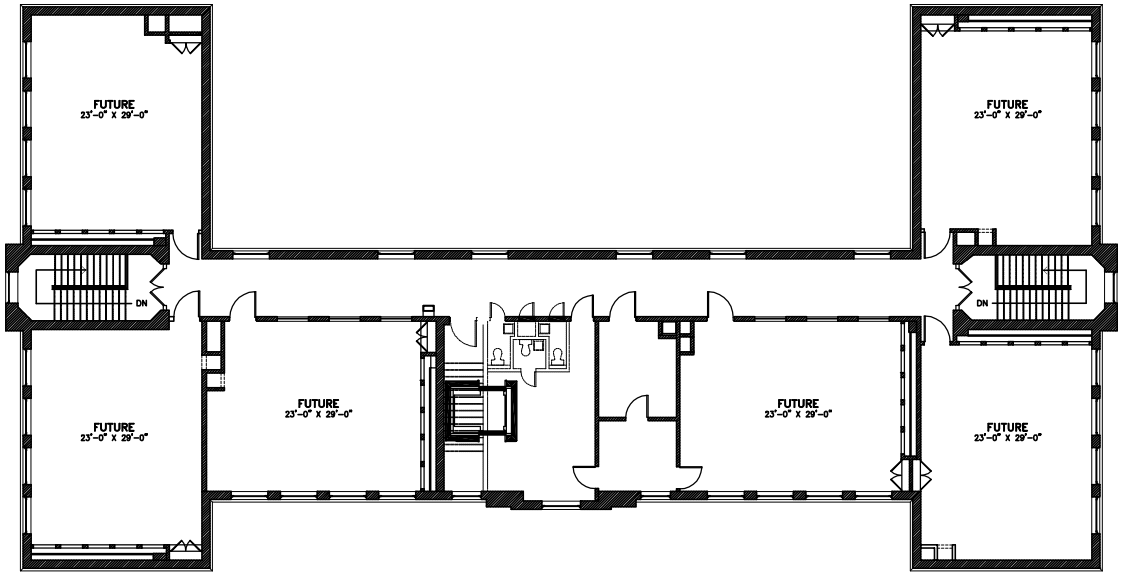

REV. NO.	REVISIONS	DATE

PROJECT: TOWN OF MILFORD – POLICE DEPARTMENT
GARDEN STREET SCHOOL RENOVATION
MILFORD, NEW HAMPSHIRE

SUBJECT: CONCEPTUAL SECOND FLOOR PLAN
SCALE: 1/8" = 1'-0"
DATE: 10/30/03

UDELSMAN ASSOCIATES
ARCHITECTURE PLANNING DESIGN
161 FEDERAL HILL ROAD
FOLLIS, NEW HAMPSHIRE 03040
603 465 6960 FAX 465 6961

PROJECT NO.: 0321

SHEET NO.: A3

©UDELSMAN ASSOCIATES, 2003