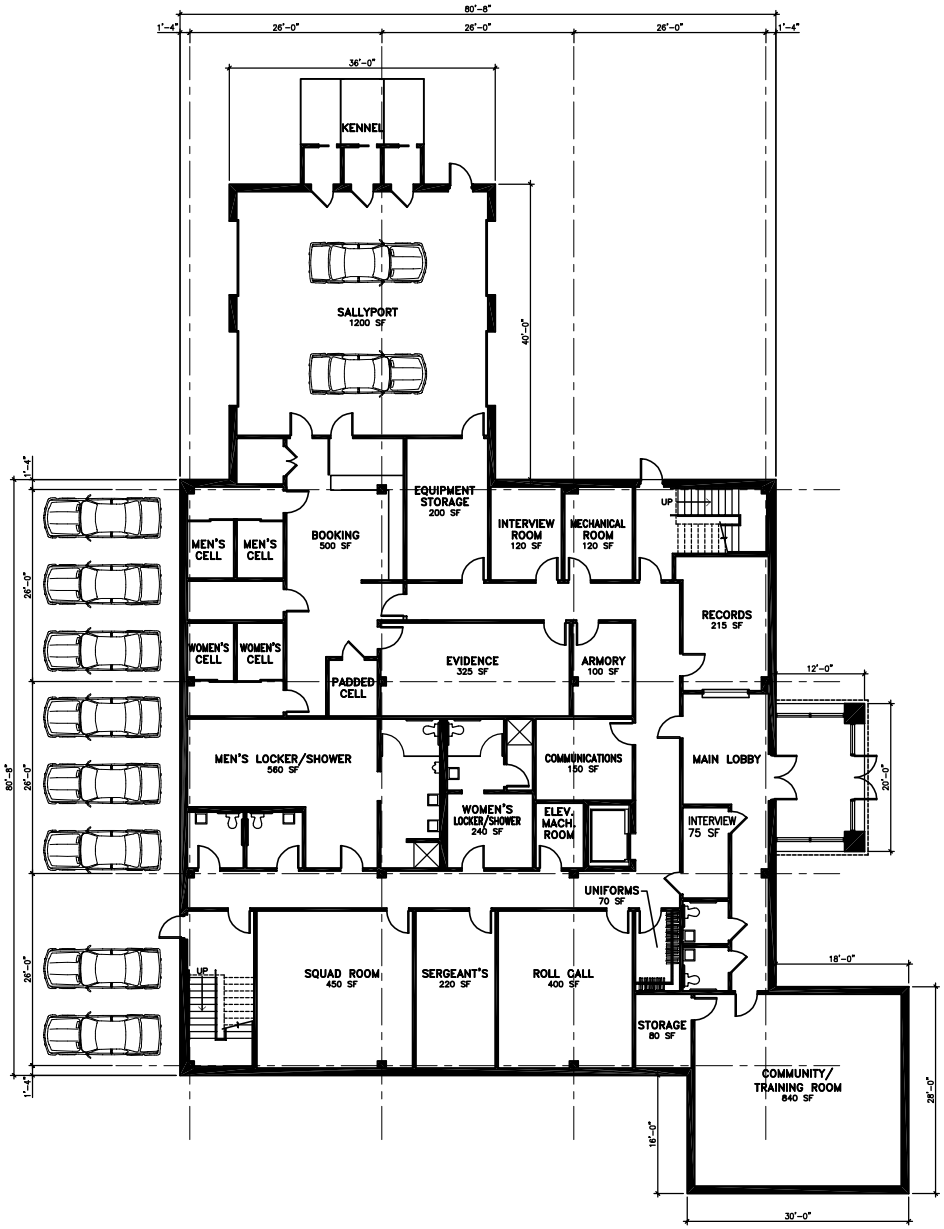

① FIRST FLOOR PLAN

9,000 SQUARE FEET

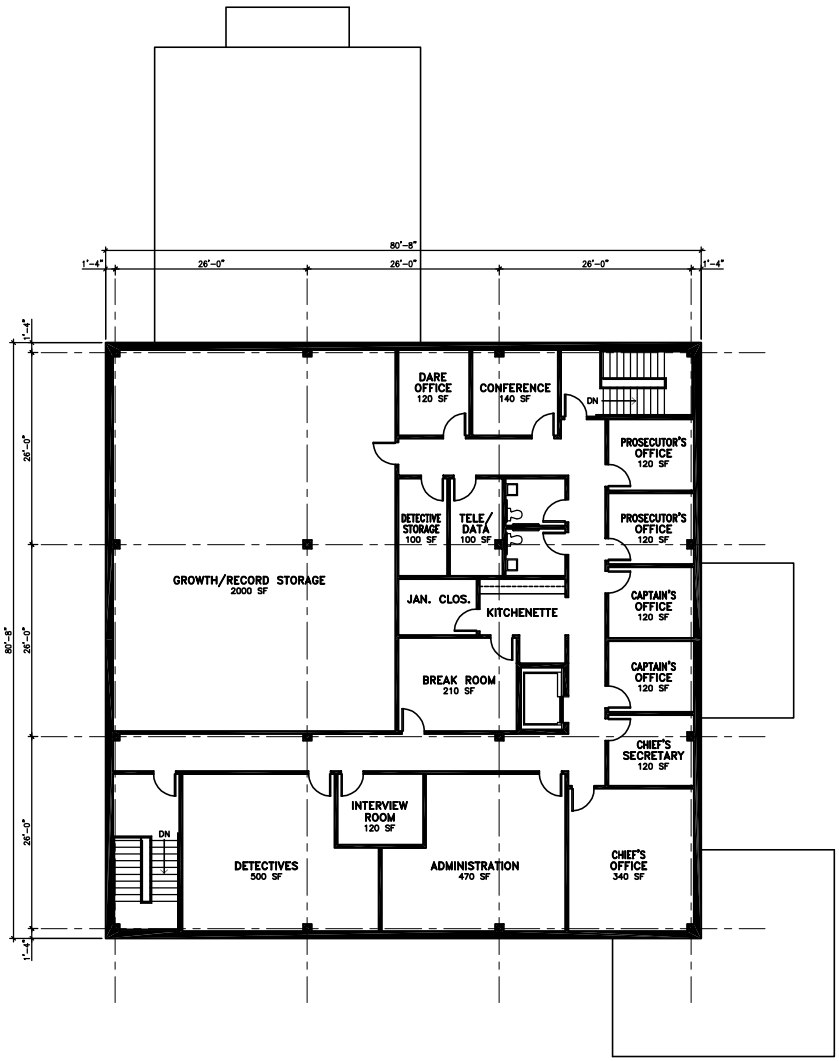

② SECOND FLOOR PLAN

6,500 SQUARE FEET

REV. NO.	REVISIONS	DATE

PROJECT: TOWN OF MILFORD – POLICE DEPARTMENT
NEW TWO-STORY CONCEPT
MILFORD, NEW HAMPSHIRE

SUBJECT: FIRST AND SECOND FLOOR PLANS
SCALE: 1/8" = 1'-0"
DATE: 10/30/03

UDELSMAN ASSOCIATES
ARCHITECTURE PLANNING DESIGN
151 FEDERAL HILL ROAD
HOLLIS, NEW HAMPSHIRE 03049
603 465 6960 FAX 465 6961

PROJECT NO.: 0321

SHEET NO.: A1

©UDELSMAN ASSOCIATES, 2003