1 END ELEVATION

SCALE: 1/4"=1'-0"

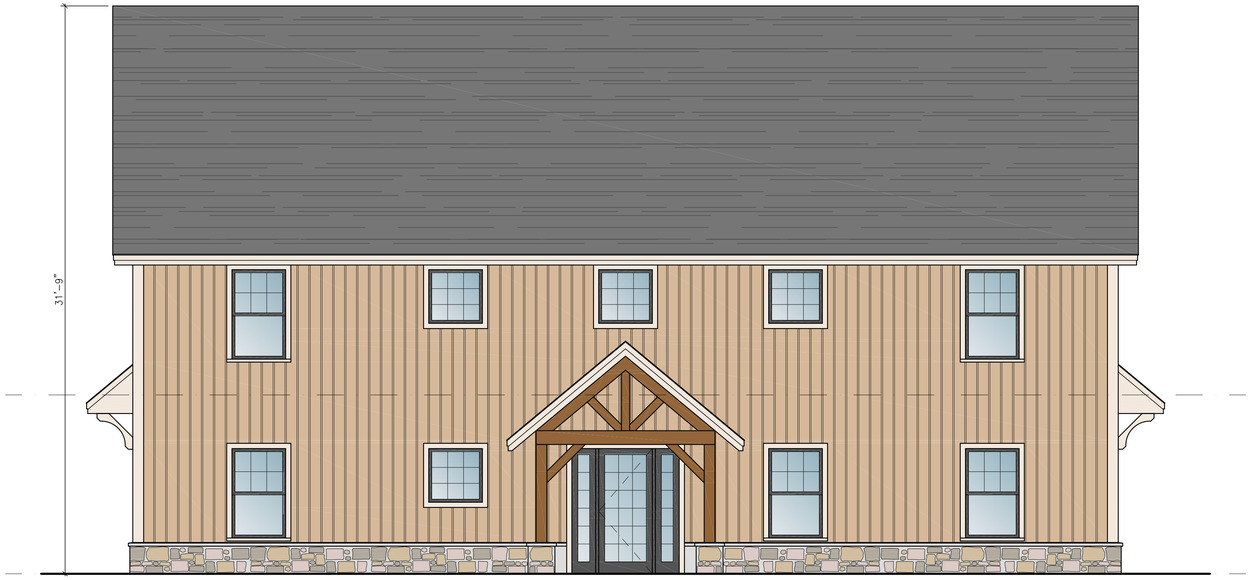

2 SIDE ELEVATION

SCALE: 1/4"=1'-0"

3 END ELEVATION

SCALE: 1/4"=1'-0"

4 SIDE ELEVATION

SCALE: 1/4"=1'-0"

REV. NO.	REVISIONS	DATE

PROJECT:
CIARDELLI FUEL COMPANY
OFFICE BUILDING
MILFORD, NEW HAMPSHIRE

SUBJECT:
EXTERIOR ELEVATIONS

DATE: 10/23/23

SCALE: 1/4" = 1'-0"

CHAPPELL DESIGN
468 ROUTE 13 SOUTH
MILFORD, NH 03055
(603) 213-6935
chappelldesignnh.com

PROJECT NO.:
2023-39

SHEET NO.:
A2