NOTES:

1. ELEVATIONS BASED ON NORTH AMERICAN VERTICAL DATUM OF 1988.
2. HORIZONTAL DATUM BASED ON NEW HAMPSHIRE STATE PLANE COORDINATE SYSTEM OF 1983.
3. MAP COMPILED FROM ACTUAL FIELD SURVEY PERFORMED BY BBL, INC. FROM JULY 16, 2003 THROUGH AUGUST 14, 2003, AND FROM MERIDAN LAND SERVICES, INC. ON JANUARY 22, 2004, AND BY ARCADIS ON MAY 24, 2007.
4. LOCATION OF UNDERGROUND UTILITIES AND OTHER UNDERGROUND STRUCTURES OBTAINED BY FIELD MEASUREMENTS WHERE POSSIBLE. LOCATION OF WATER, SEWER, AND DRAINAGE UTILITIES OBTAINED FROM TOWN OF MILFORD DEPARTMENT OF PUBLIC WORKS RECORDS.
5. MILL STREET SITE PROPERTY LINE SHOWN WAS ESTABLISHED FROM DEEDS OF RECORD, SURVEY, AND EXISTING MONUMENTATION. OTHER PROPERTY LINES SHOWN WERE OBTAINED FROM TOWN OF MILFORD TAX MAP 25.

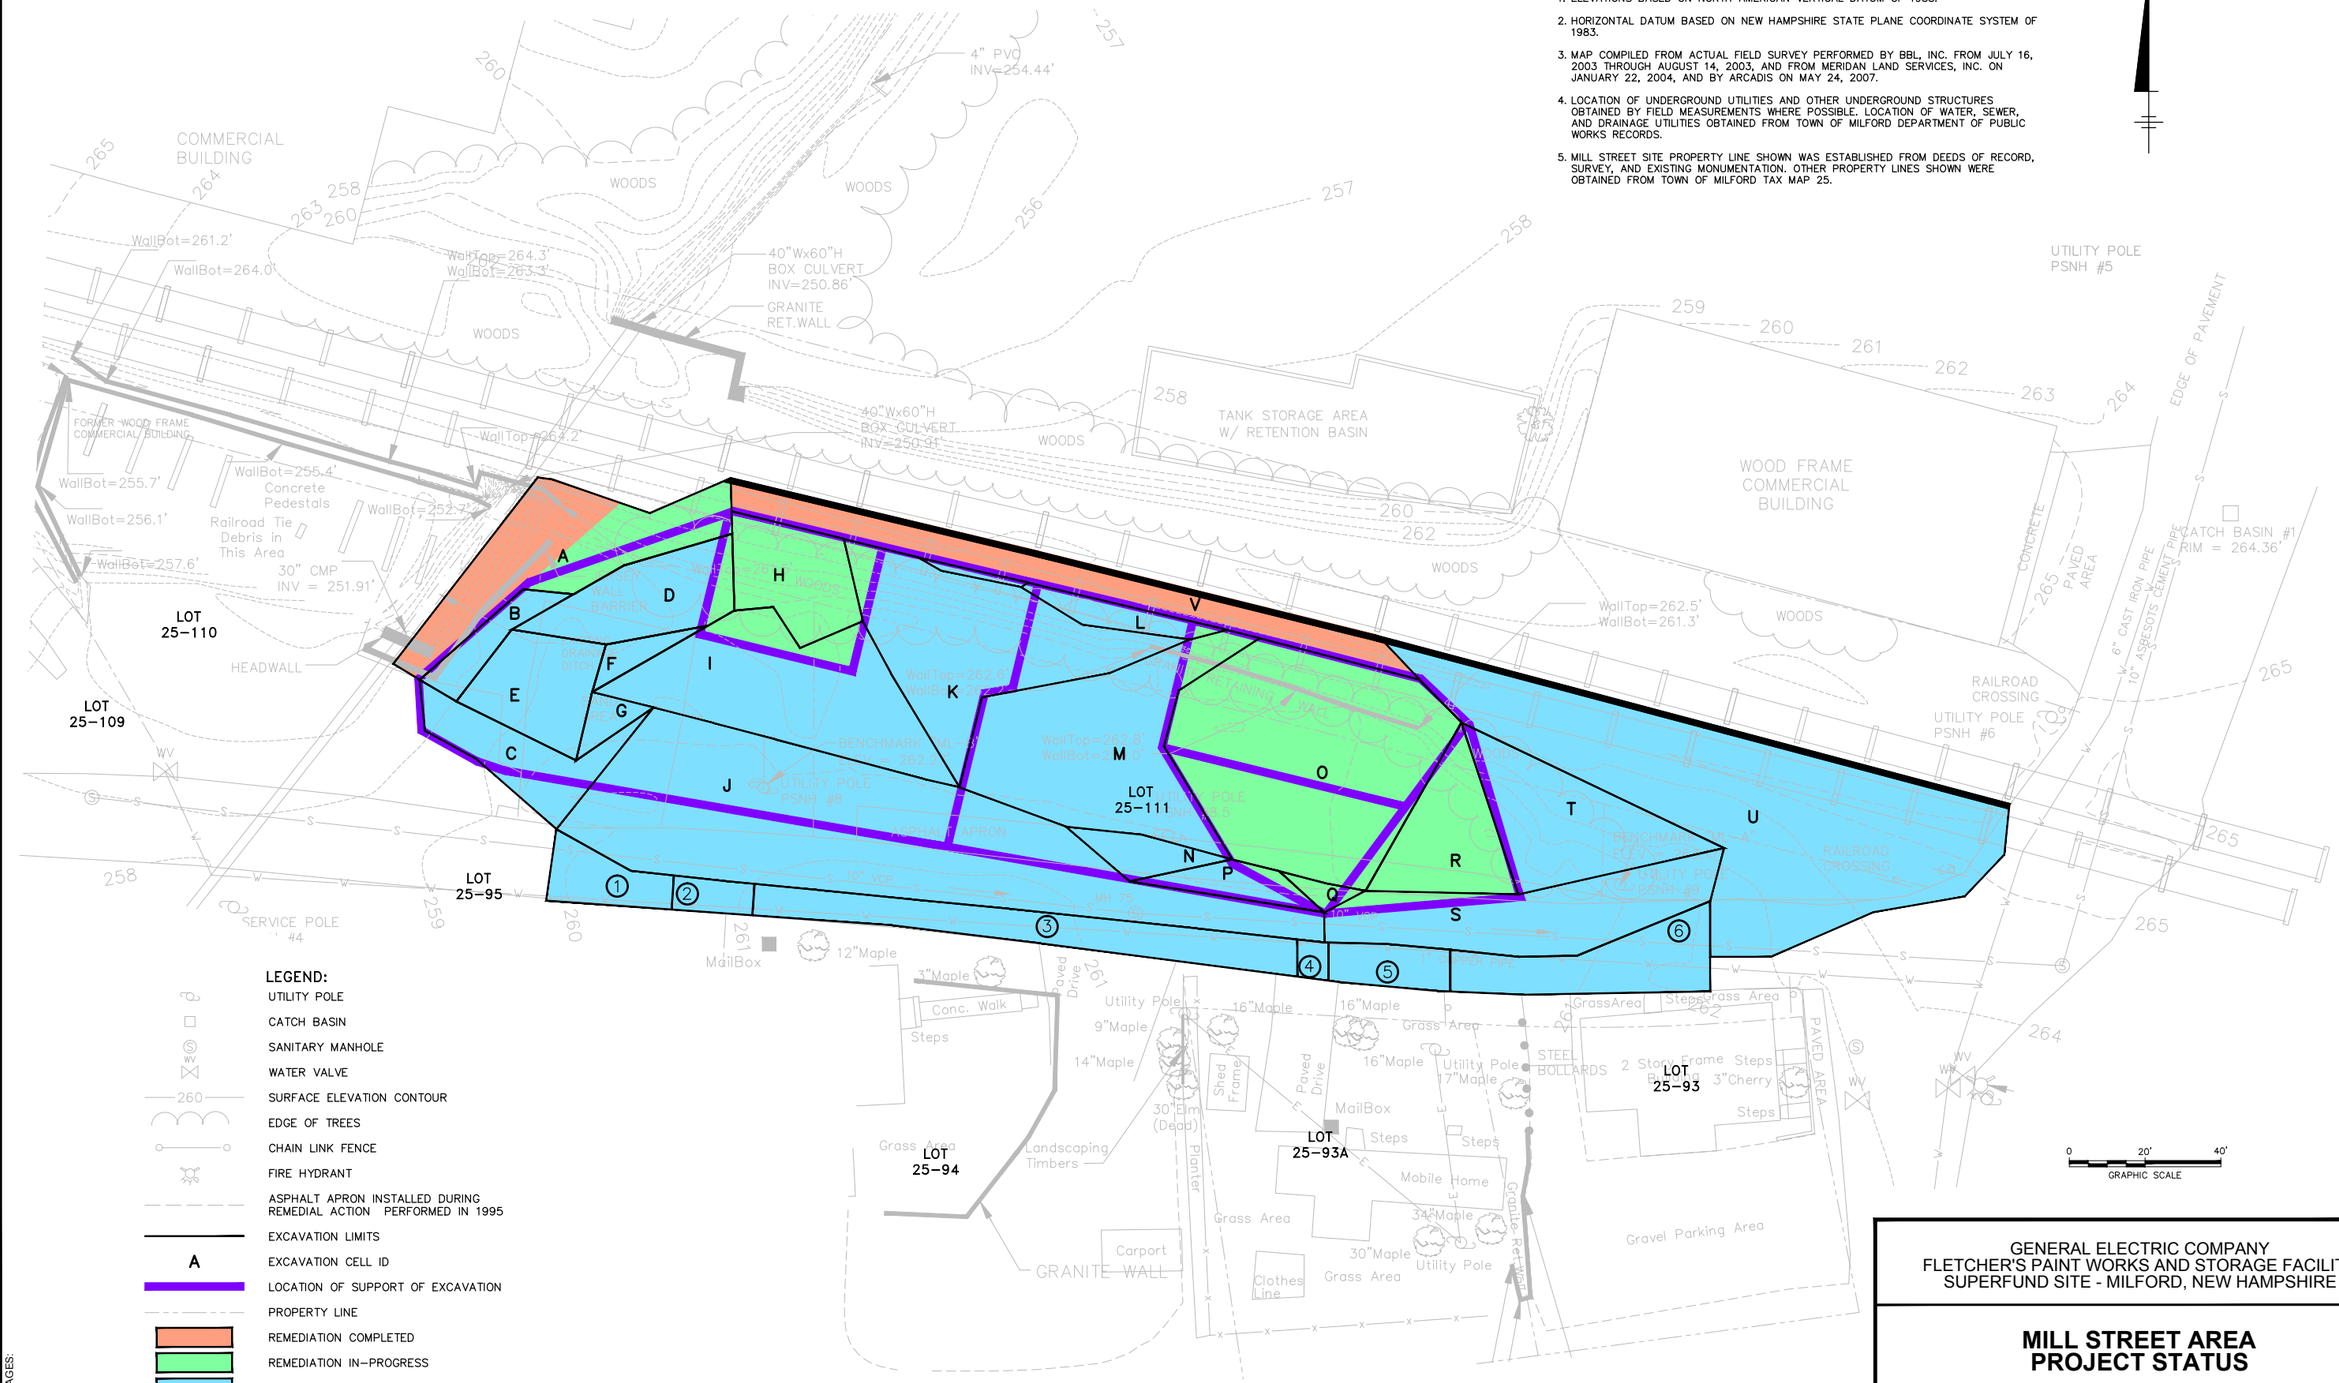

LEGEND:

- UTILITY POLE
- CATCH BASIN
- SANITARY MANHOLE
- WATER VALVE
- 260 SURFACE ELEVATION CONTOUR
- EDGE OF TREES
- CHAIN LINK FENCE
- FIRE HYDRANT
- ASPHALT APRON INSTALLED DURING REMEDIAL ACTION PERFORMED IN 1995
- EXCAVATION LIMITS
- A EXCAVATION CELL ID
- LOCATION OF SUPPORT OF EXCAVATION
- PROPERTY LINE
- REMEDIATION COMPLETED
- REMEDIATION IN-PROGRESS
- REMEDIATION TO BE COMPLETED

GENERAL ELECTRIC COMPANY
FLETCHER'S PAINT WORKS AND STORAGE FACILITY
SUPERFUND SITE - MILFORD, NEW HAMPSHIRE

MILL STREET AREA PROJECT STATUS

ARCADIS

FIGURE 2

CITY: SYRACUSE DIV/GROUP: ENVCAD DB: K.SARTORI PIC: P.FARR PM: C. AVERILL TM: C. AVERILL LYR: ON=*; OFF=*REF*
G:\GE\ENVCAD\SYRACUSE\ACT\CALL20985\3000\3001A\DWG\REPORT\MILL-ELM\ALL20985G02.dwg LAYOUT: 2 SAVED: 5/20/2016 8:00 AM PAGESETUP: C-LD2B-PDF-GMS PLOTSTYLETABLE: PLTFULL.CTB PLOTTED: 5/20/2016 8:00 AM BY: SARTORI, KATHERINE
XREFS: 20985X01 ALL20985X00 IMAGES: