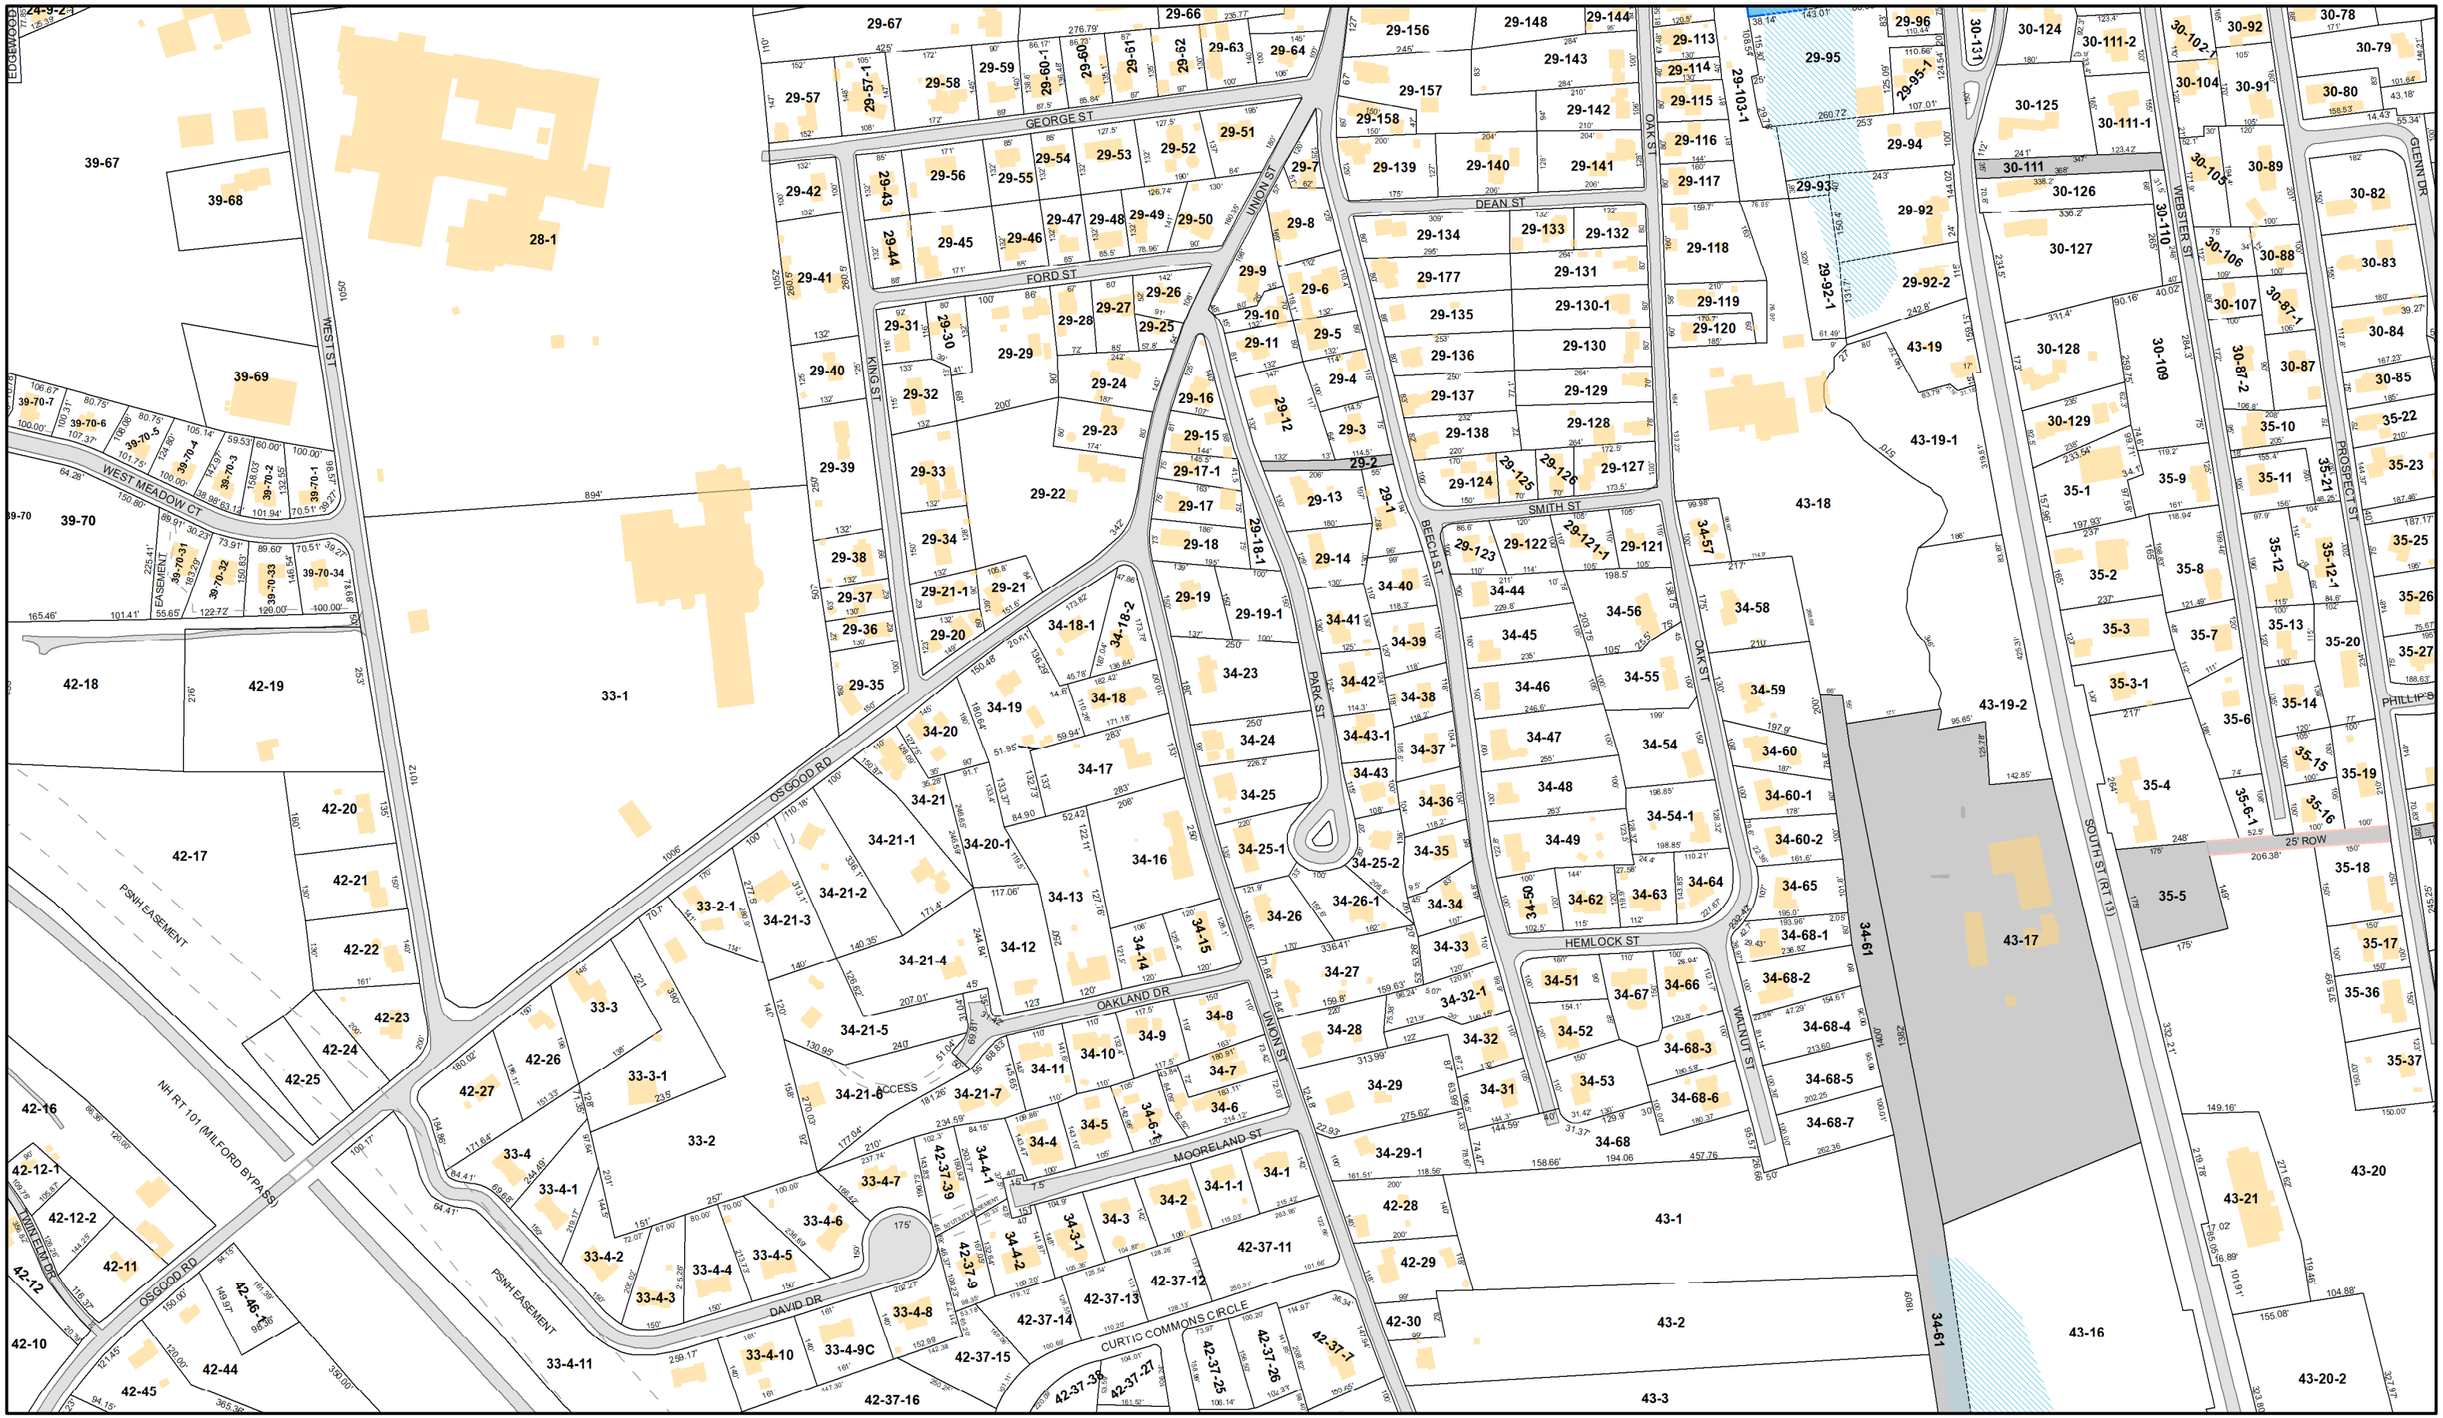

REVISED & REPRINTED BY

CAI Technologies
Precision Mapping. Geospatial Solutions.
11 Plesant Street, Littleton, NH 03561
800.322.4540 - www.cai-tech.com

EQUAL & EXACT JUSTICE TO ALL — SETTLED 1738 — INCORPORATED 1794 — MILFORD, N.H.

- Parcel
- Town Owned Land
- Cemetery
- State
- Class VI
- Wetlands
- Water
- Road
- Abandoned/Discontinued Rd
- Conservation Easement
- Easement
- Private

MILFORD, NH

This document has been prepared to show approximate lot location only. Information shown is not to be used for deed descriptions.The Community Development Department maintains a continuing program to identify and correct errors. The Department makes no claims to the validity or reliability, or to any implied uses of this representation.

A3 A2
B2 B3 B4
C1 C2 C3 C4 C5
D1 D2 D3 D4 D5 D6
E1 E2 E3 E4 E5 E6 E7
F1 F2 F3 F4 F5 F6 F7
G1 G2 G3 G4 G5 G6 G7
H1 H2 H3 H4 H5 H6 H7
I1 I2 I3 I4 I5 I6 I7
J1 J2 J3 J4 J5 J6 J7 J8
K1 K2 K3 K6 K7 K8
L2 L3 L6 L7
M2 M3 M6

Date:
April 2018

1 inch approx. 300 feet

N

F5