FOOTPRINT STUDY - PHASES 1 & 2

32,245 SF

(PHASE 2= 8860 SF)

LEGEND
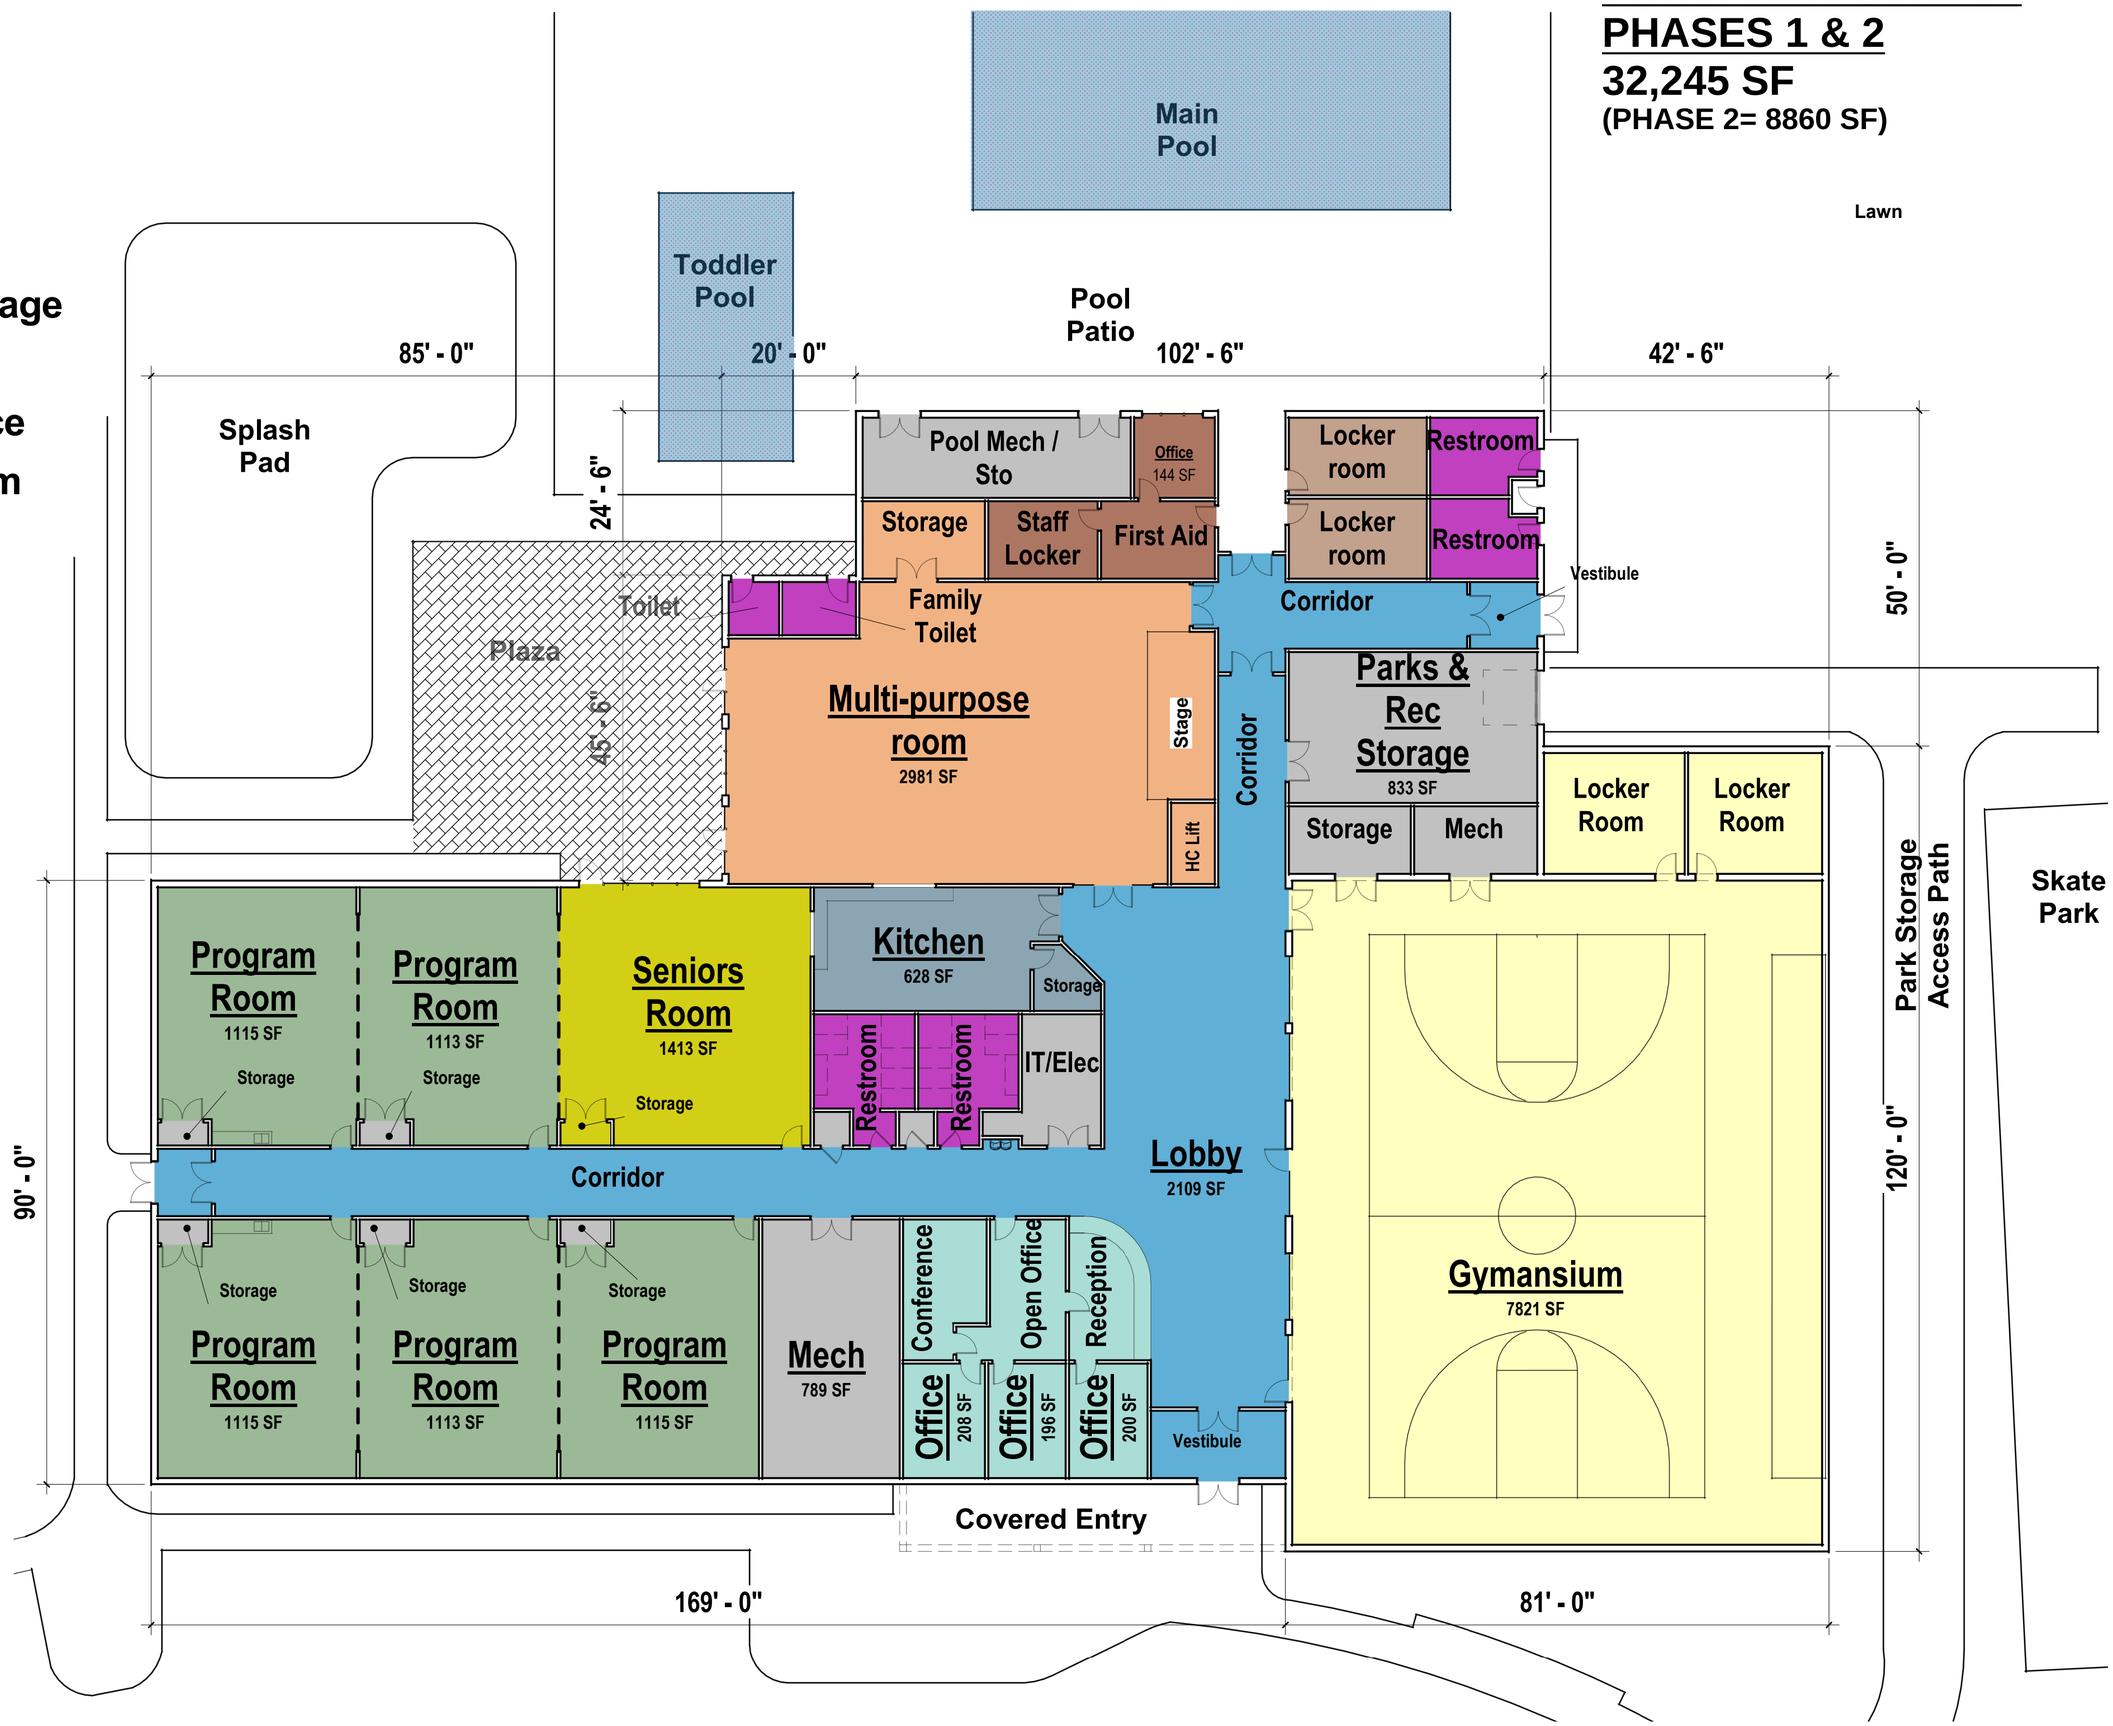
- Circulation
- Gym
- Kitchen
- Mechanical / Storage
- Multi-Purpose
- Parks & Rec Office
- Pool Locker Room
- Pool Staff
- Program
- Restroom
- Seniors